

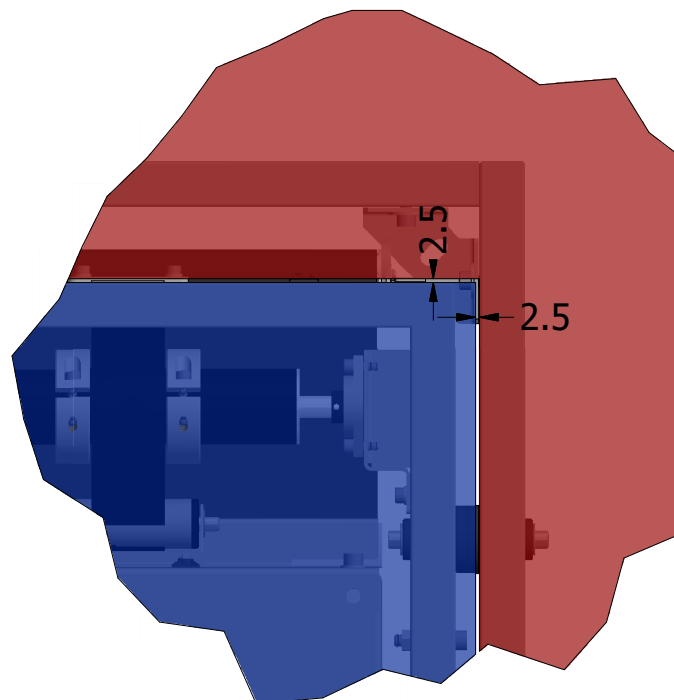
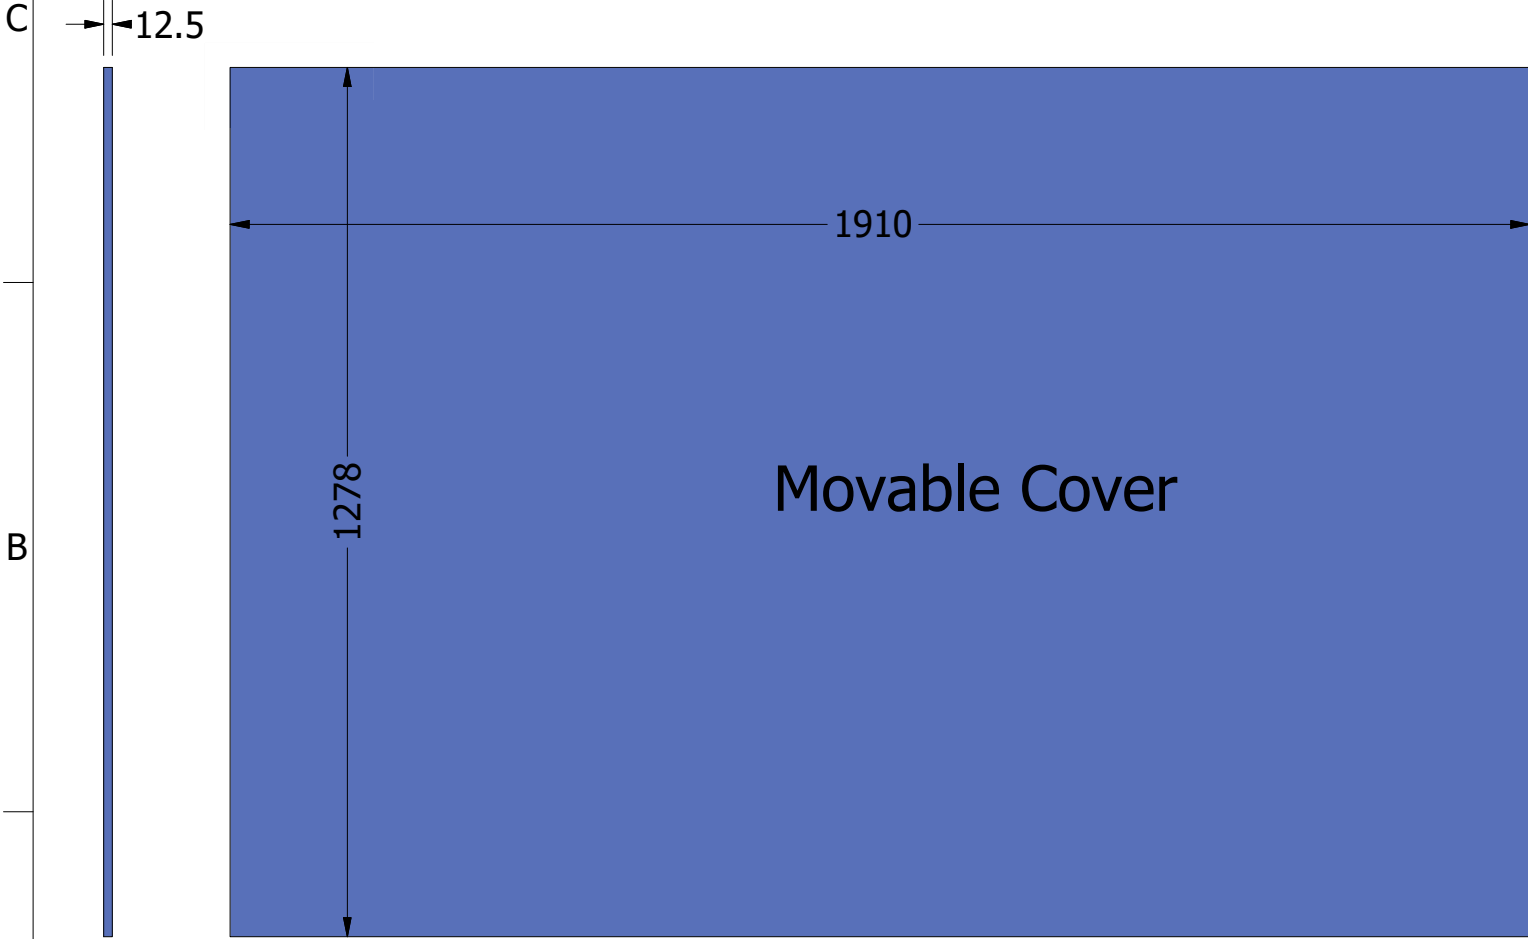
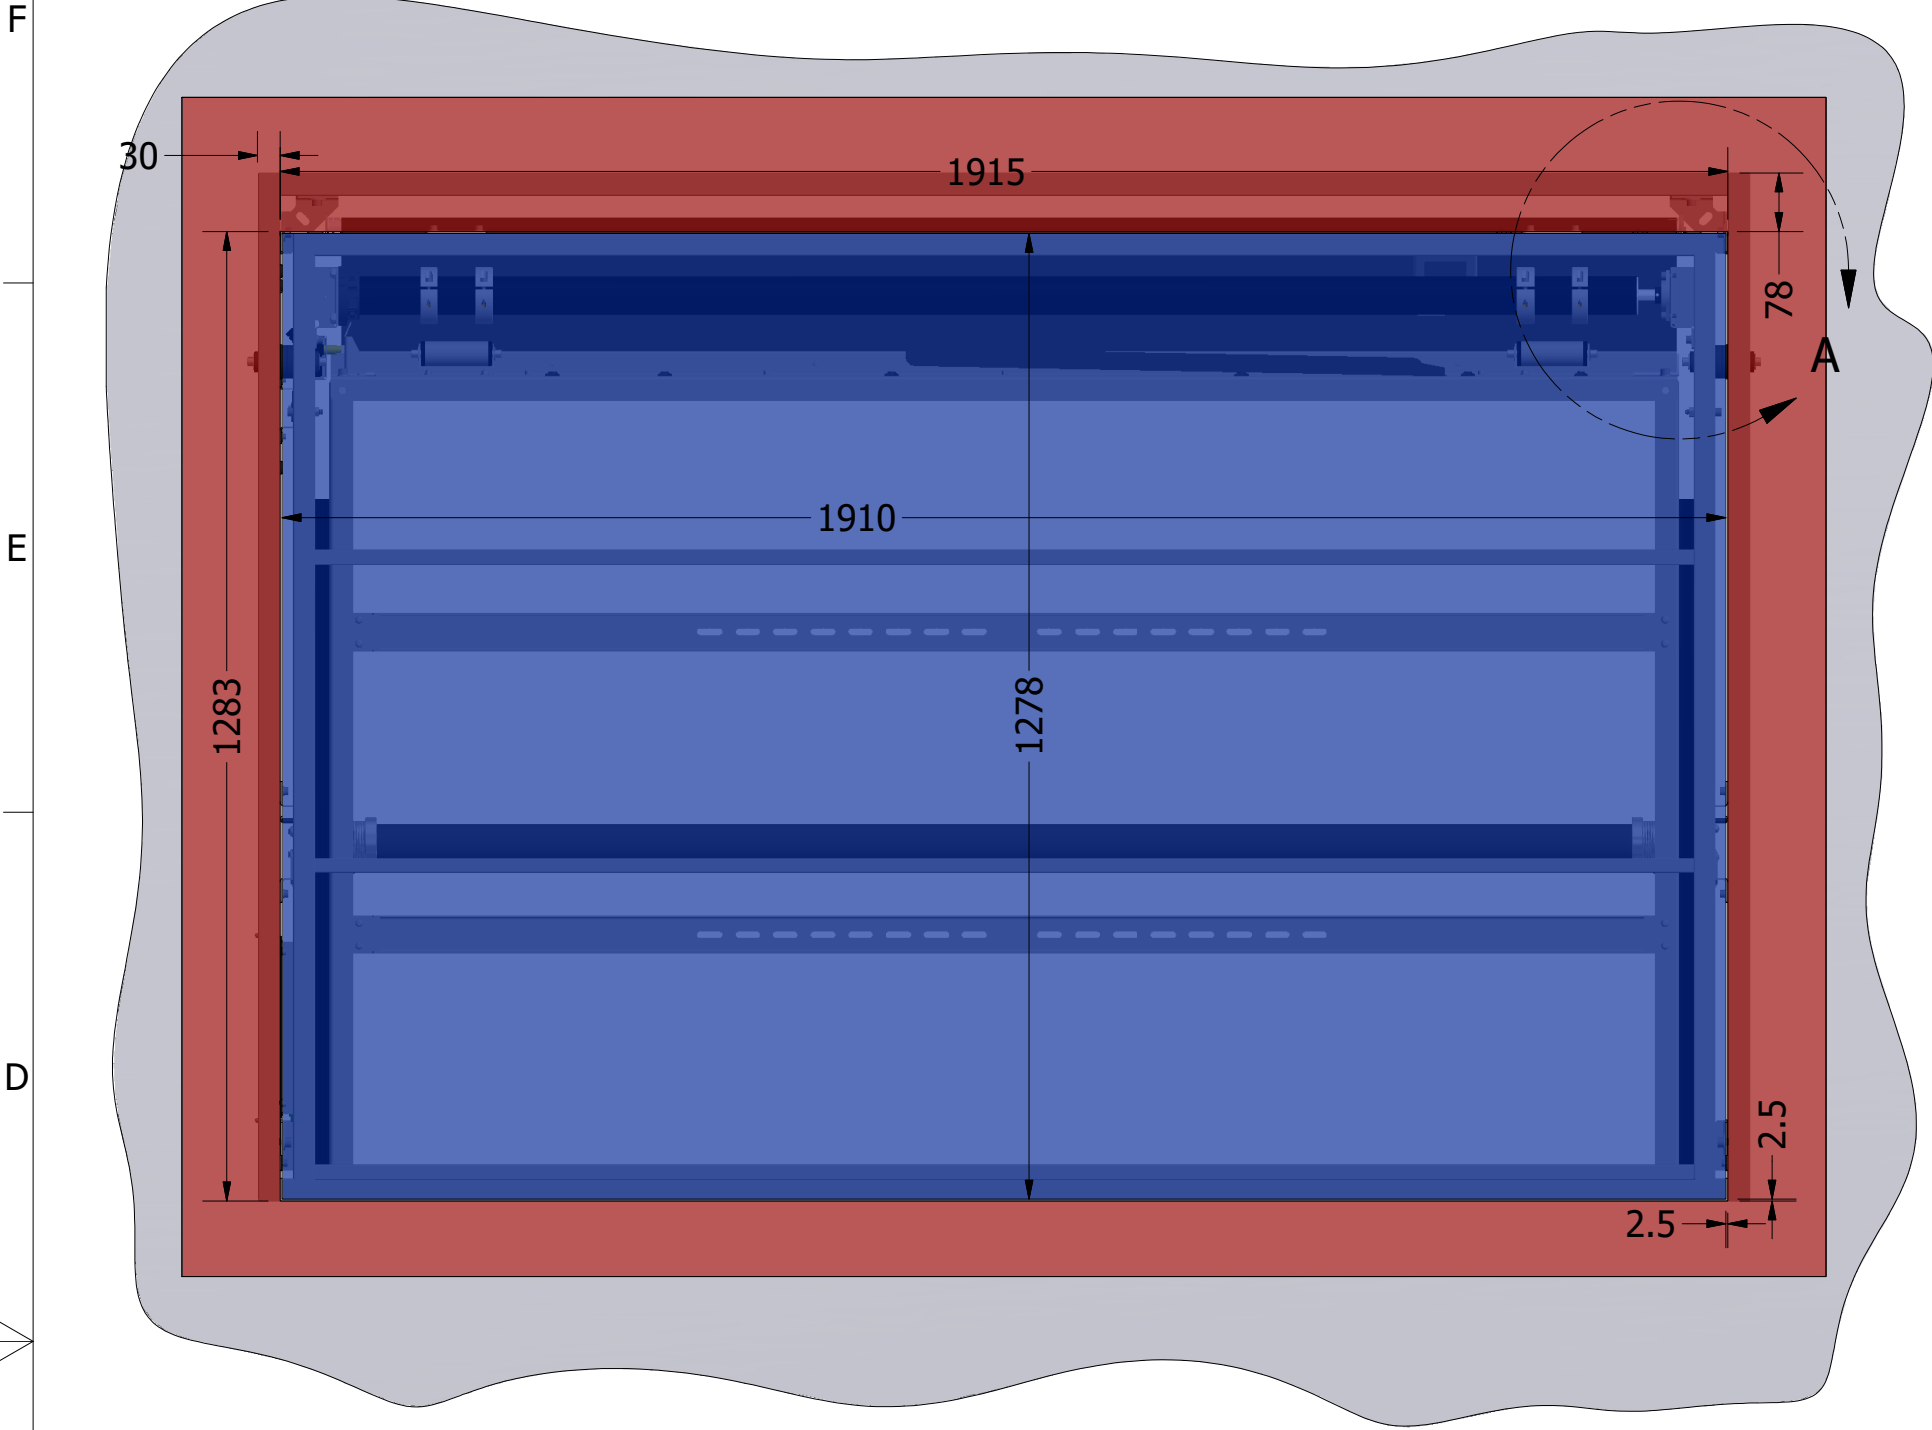


Recommended false ceiling construction details: **FPLCV3-900U**

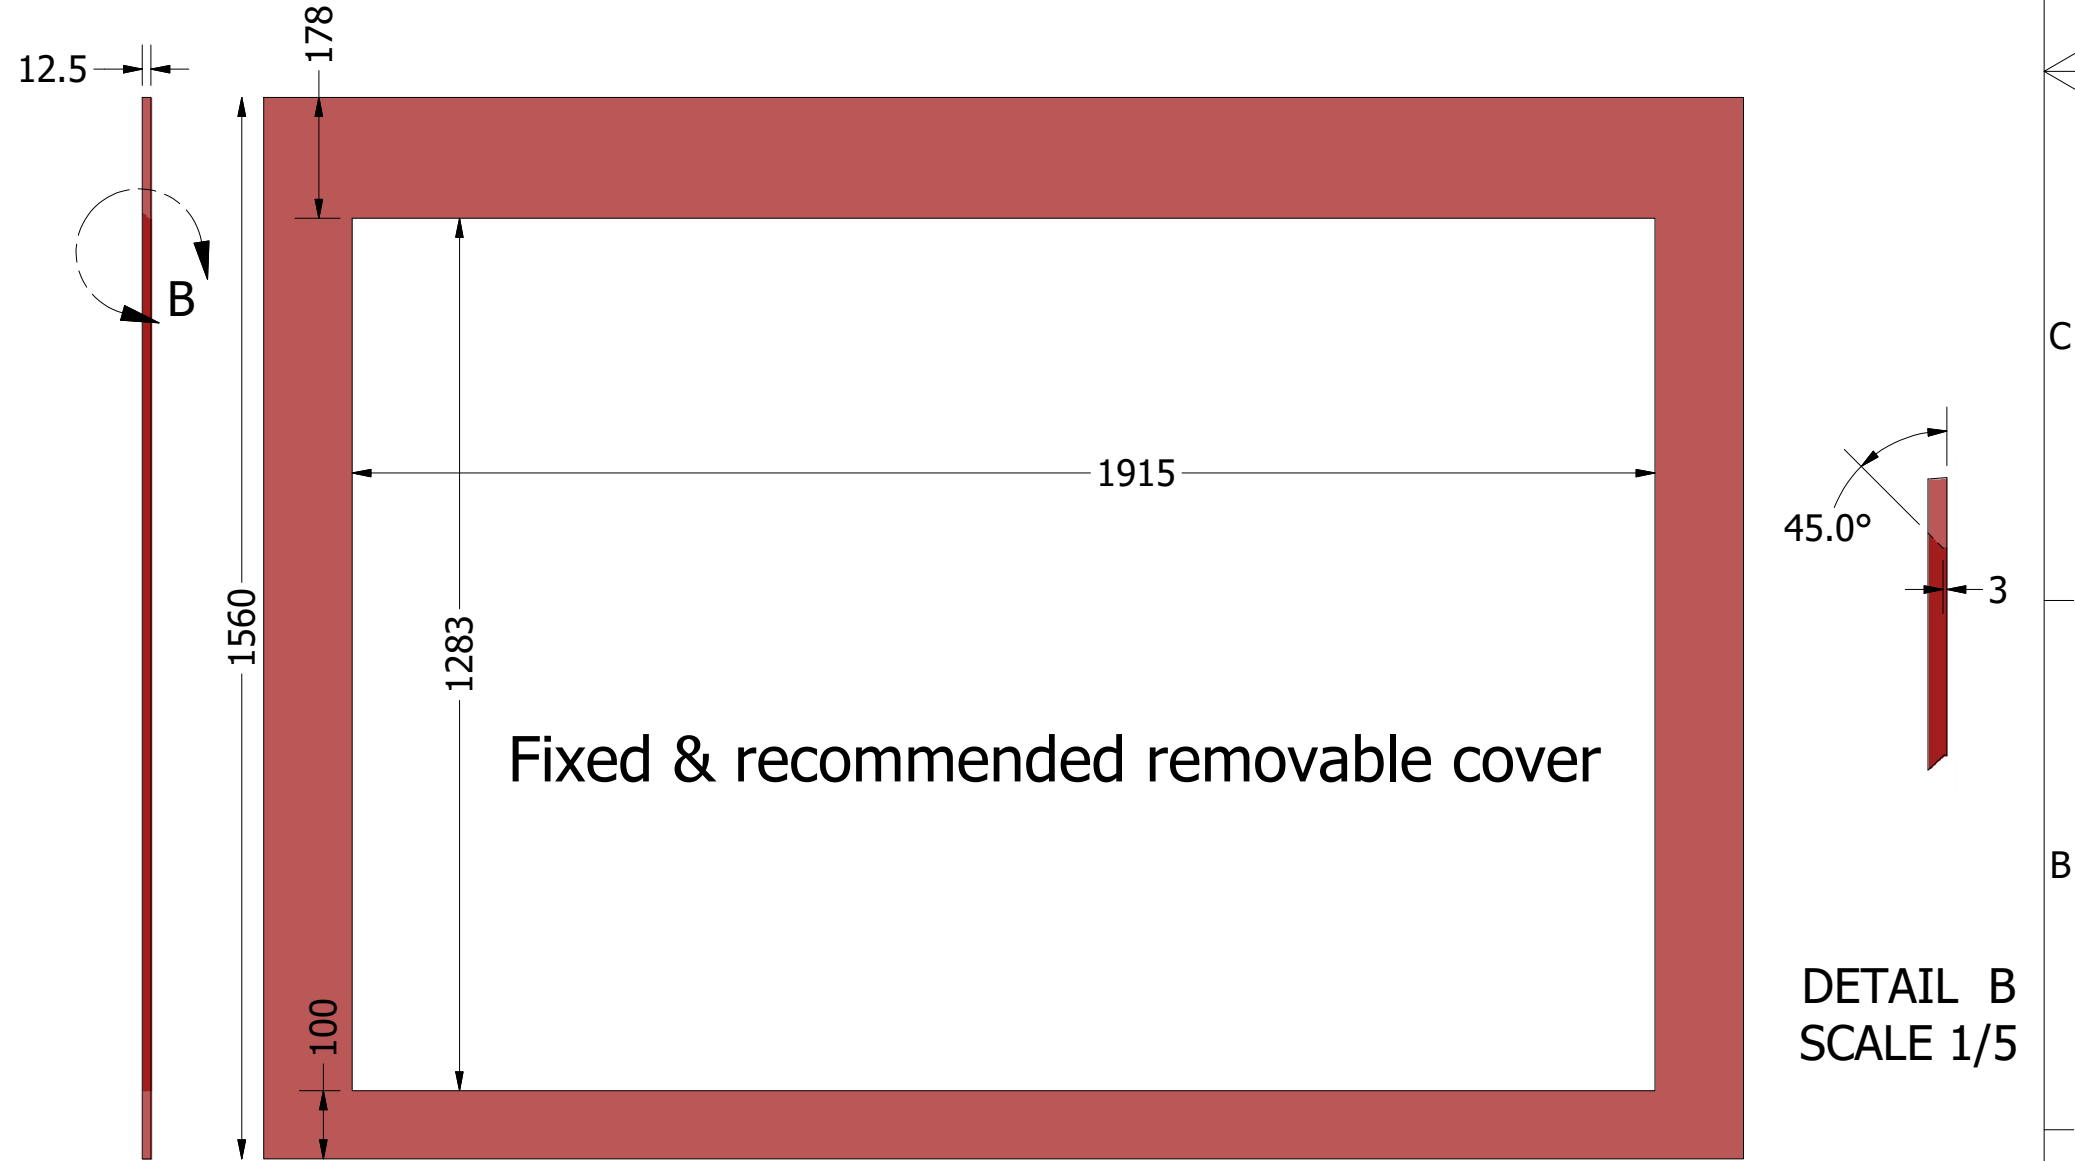

DETAIL A
SCALE 1 / 5

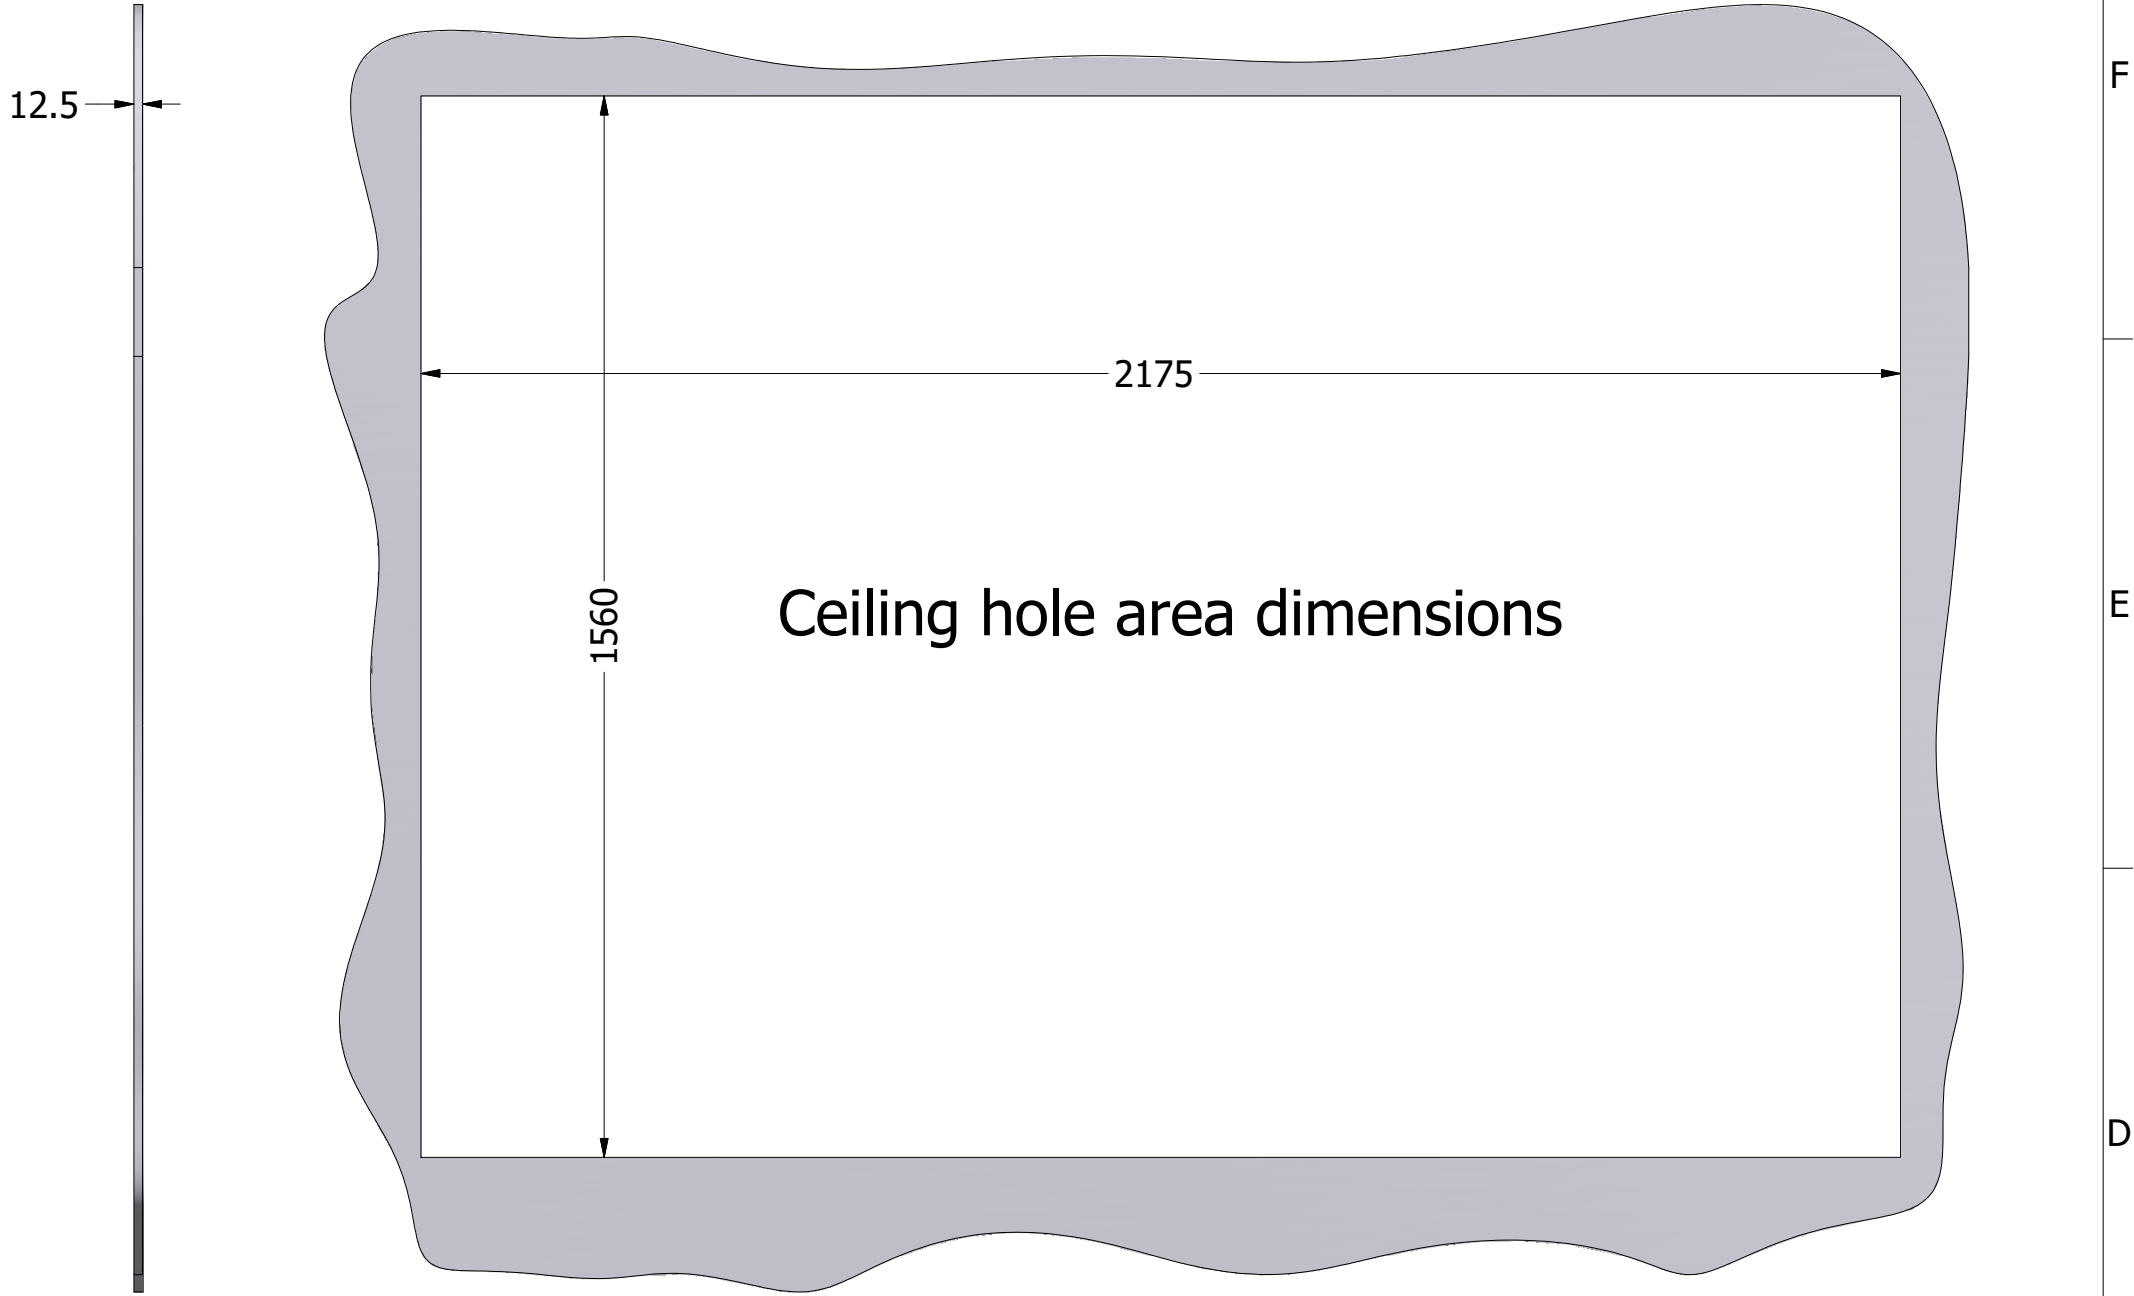

DETAIL B
SCALE 1/5

CATEGORY	FLAT PANEL CEILING LIFT	DRAWING TYPE	
MODEL	FPLCV3-900U	DRAFT	FINAL
FEATURE	VERTICAL DROP DOWN DISTANCE 900mm, MAX. LOAD CAPACITY 55kg		X
COLOUR	POWDER COATING RAL9005 (BLACK BUFF)	REVISION	DATE
DRAWING No	V1.1.02112020-VK	APPROVED BY:	NO
ALL RIGHTS STRICTLY RESERVED. REPRODUCTION OR ISSUE TO THIRD PARTIES IN ANY FORM WHATEVER, IS NOT PERMITTED WITHOUT WRITTEN AUTHORITY FROM UNITECH SYSTEMS.			

